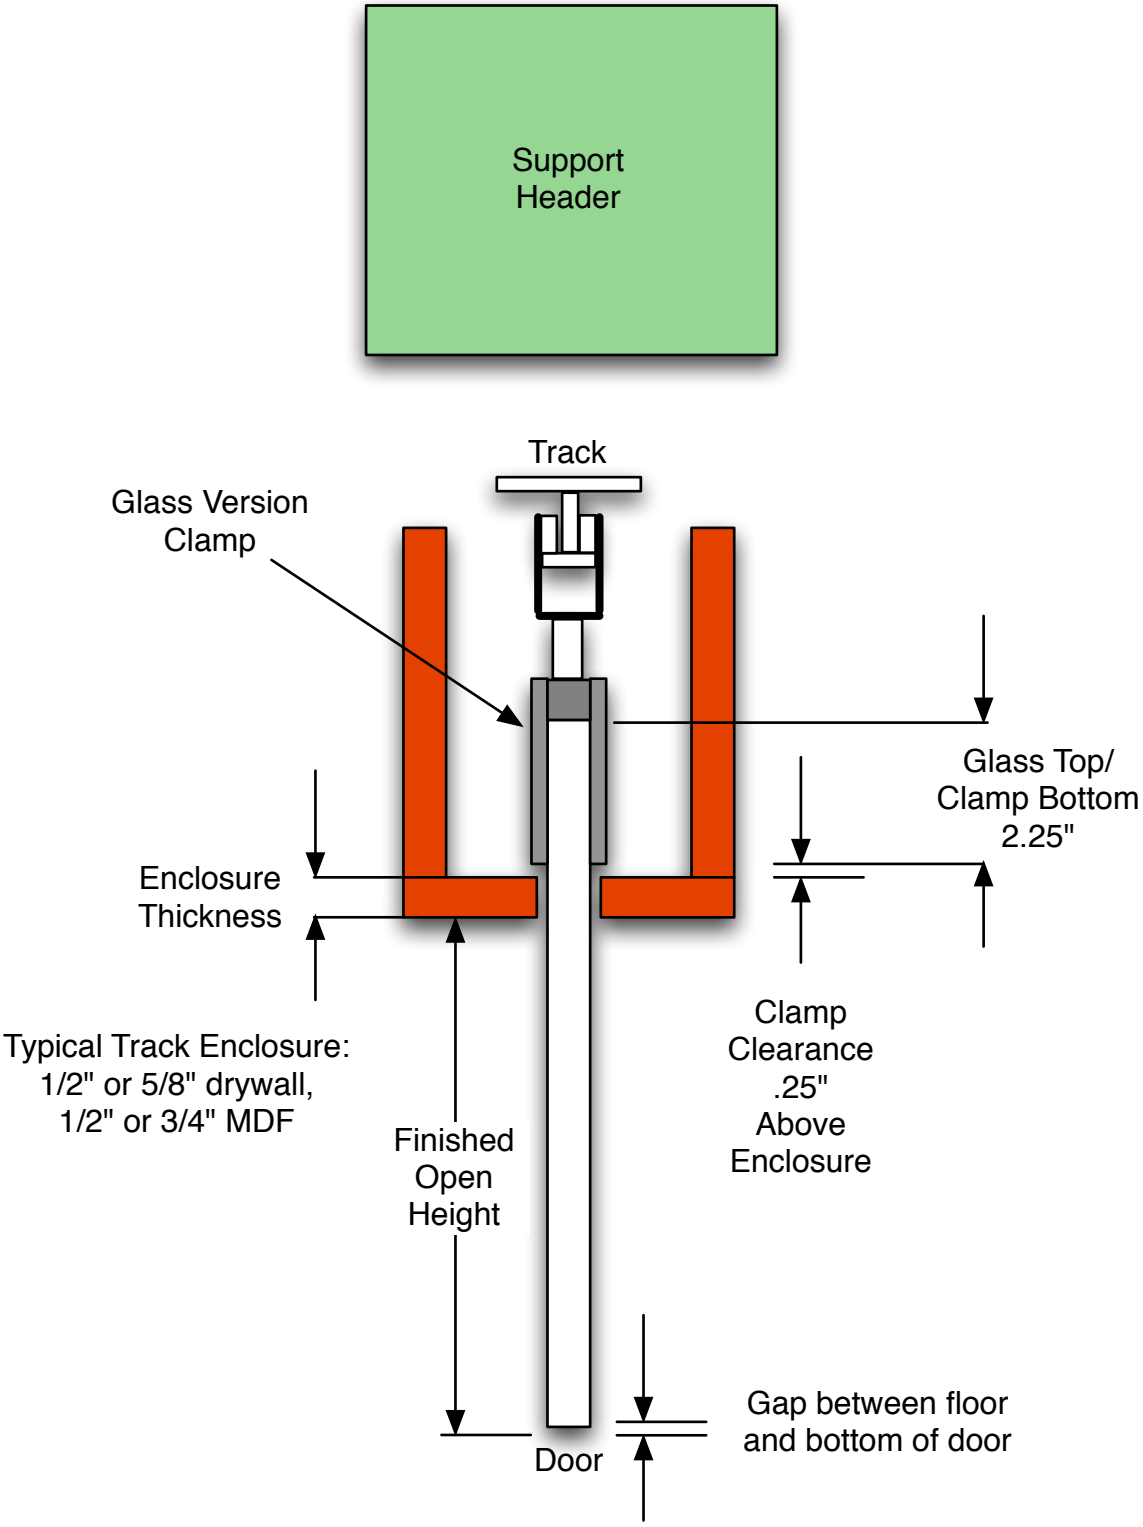
Support
Header
Track
Glass Version
Clamp
Glass Top/
Clamp Bottom
2.25"
Enclosure
Thickness
Typical Track Enclosure:
1/2" or 5/8" drywall,
1/2" or 3/4" MDF
Clamp
Clearance
.25"
Above
Enclosure
Finished
Open
Height
Gap between floor
and bottom of door
Door